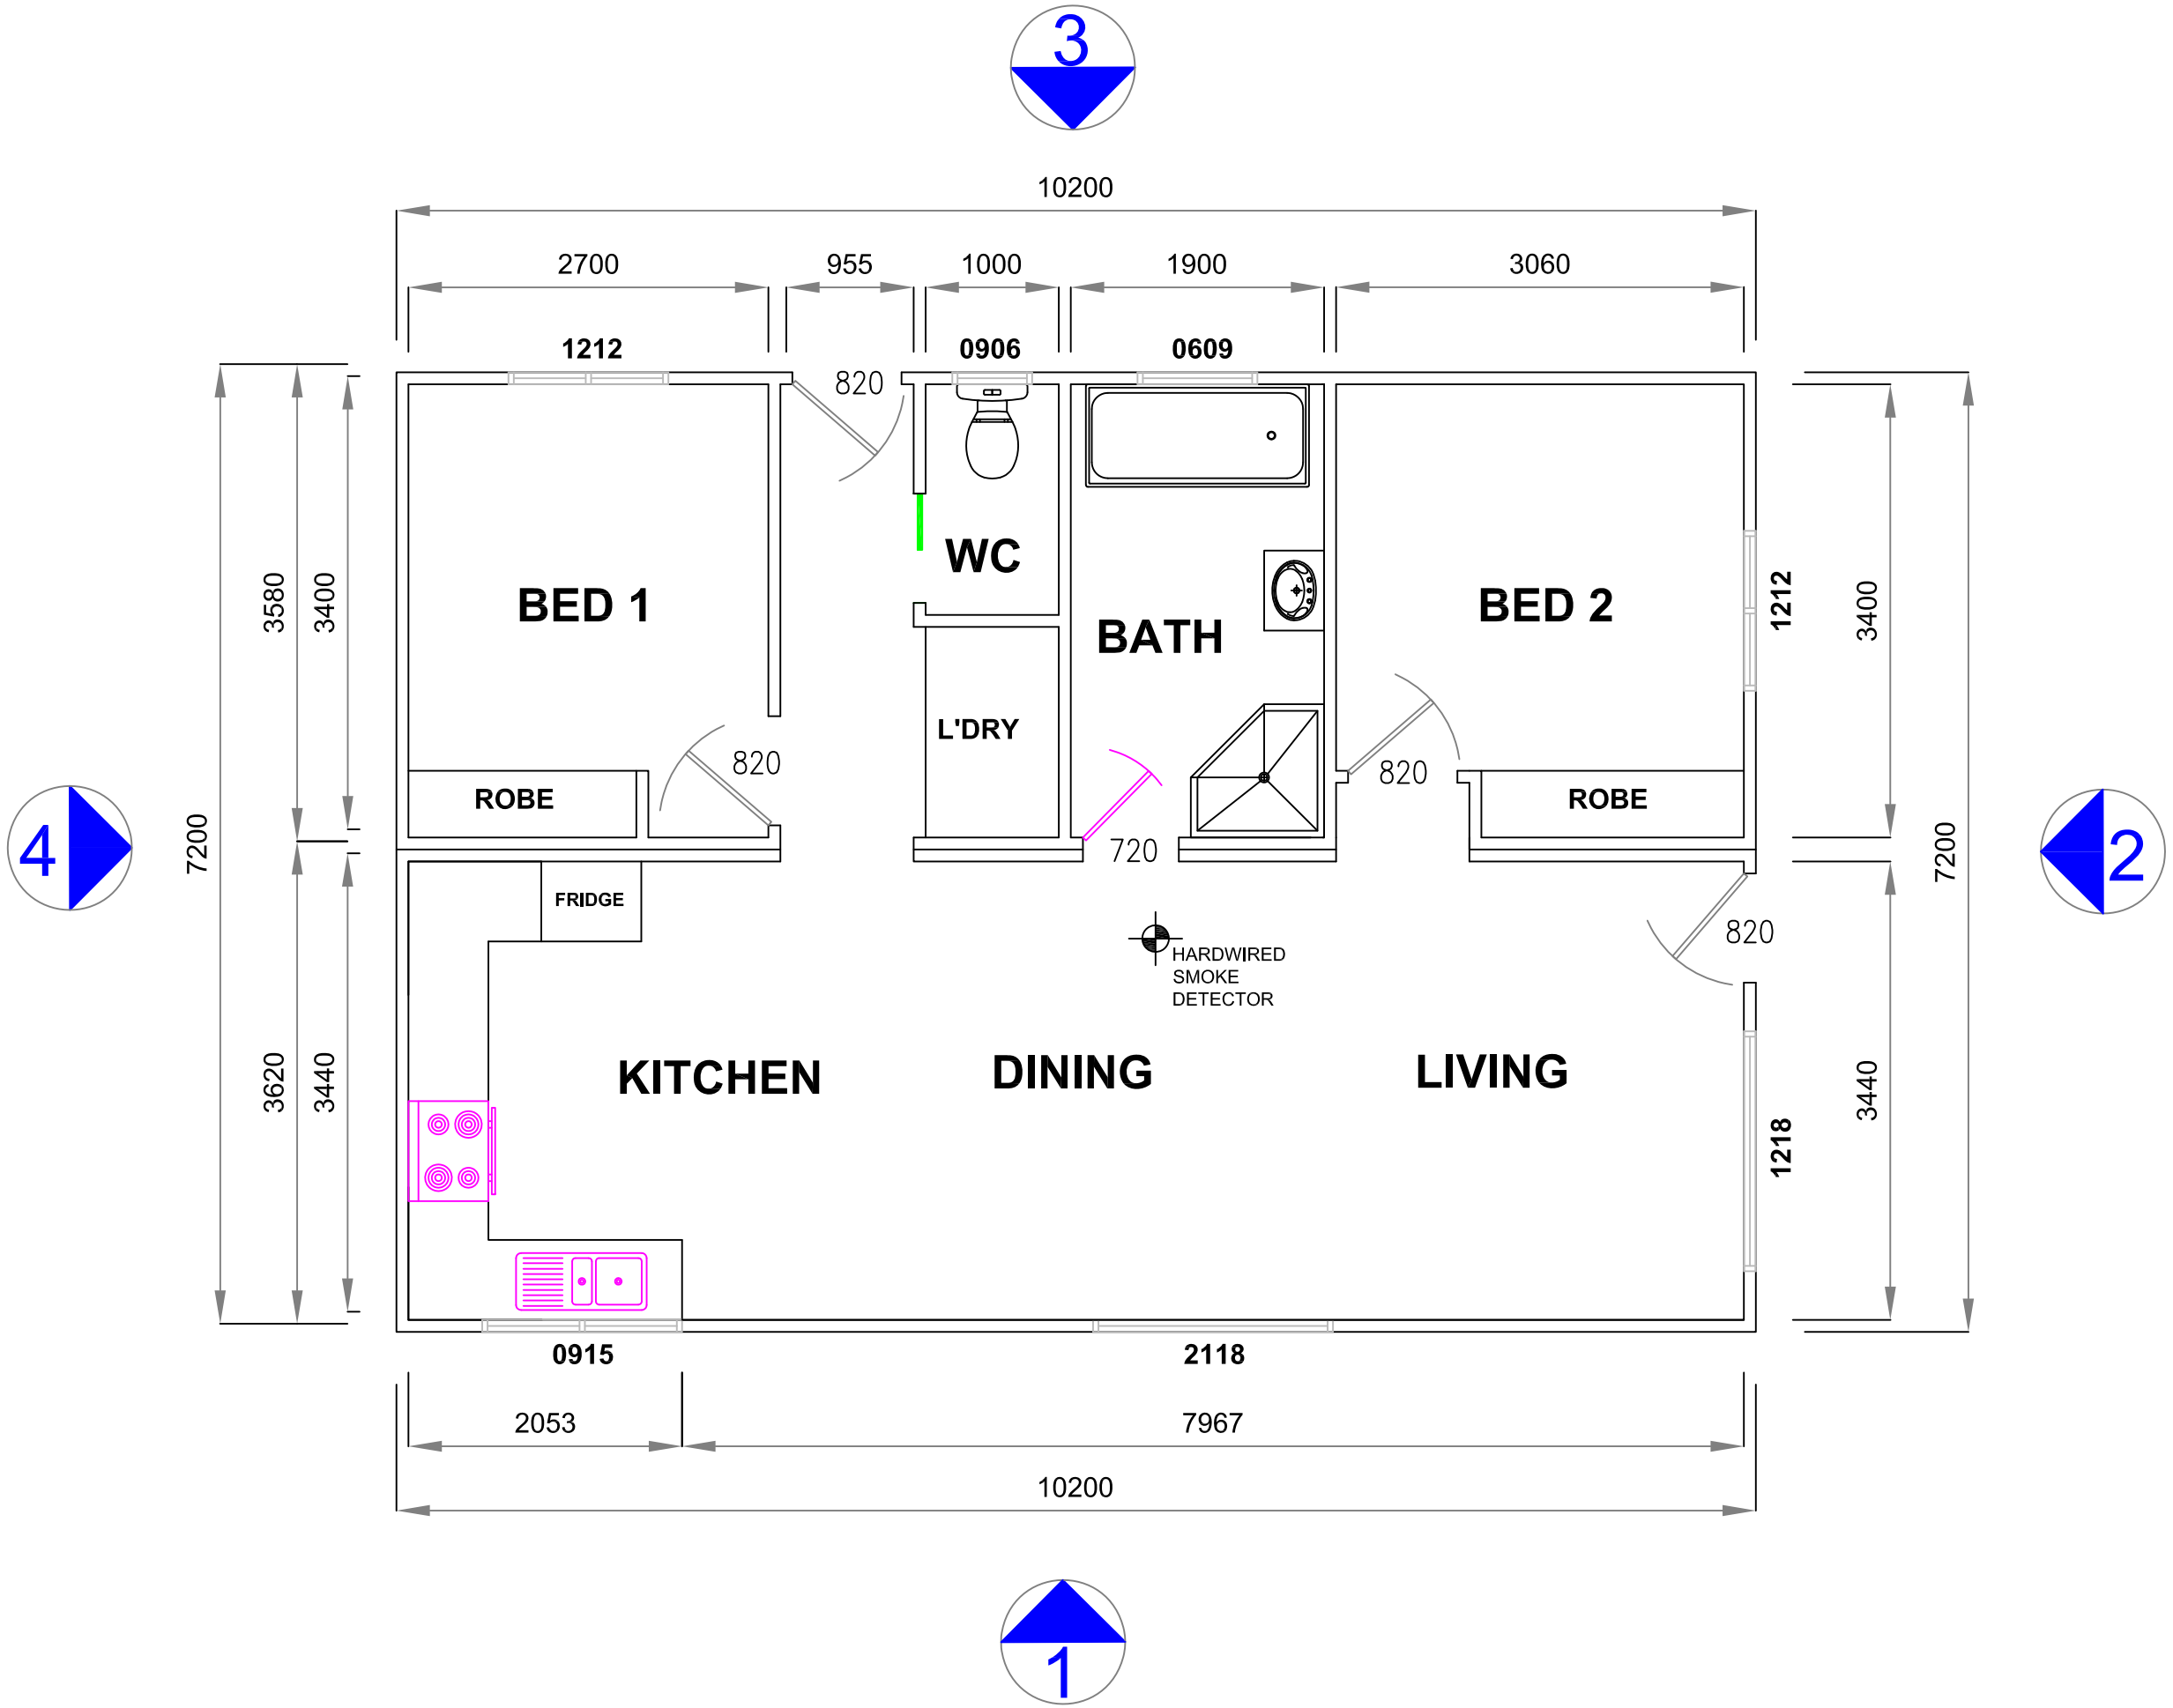



MANUFACTURED BY:
**PARK HOMES**
1102 CAMBRIDGE ROAD,
CAMBRIDGE TAS 7170

Ph (03) 62148888

FAX (03) 62148880


# FLOOR PLAN

DRAWN BY :
DALHLEEN CIONCI
- CAD TECHNICIAN

PROJECT
PSUNSHINE DESIGN


COPYRIGHT

THIS DOCUMENT IS AND SHALL REMAIN THE PROPERTY OF PARK HOMES THIS DOCUMENT MAY ONLY BE USED FOR THE PURPOSE FOR WHICH IT WAS COMMISSIONED AND IN ACCORDANCE WITH THE TERMS OF ENGAGEMENT FOR THE COMMISSION.
UNAUTHORISED USE OF THIS DOCUMENT IS PROHIBITED.


SCALE
1/ 50

DATE:
22/ 04/ 2009

DWG NO:
-2009

PAGE 1 OF 3 A3